**2021 Storm Basin Maintenance Project**
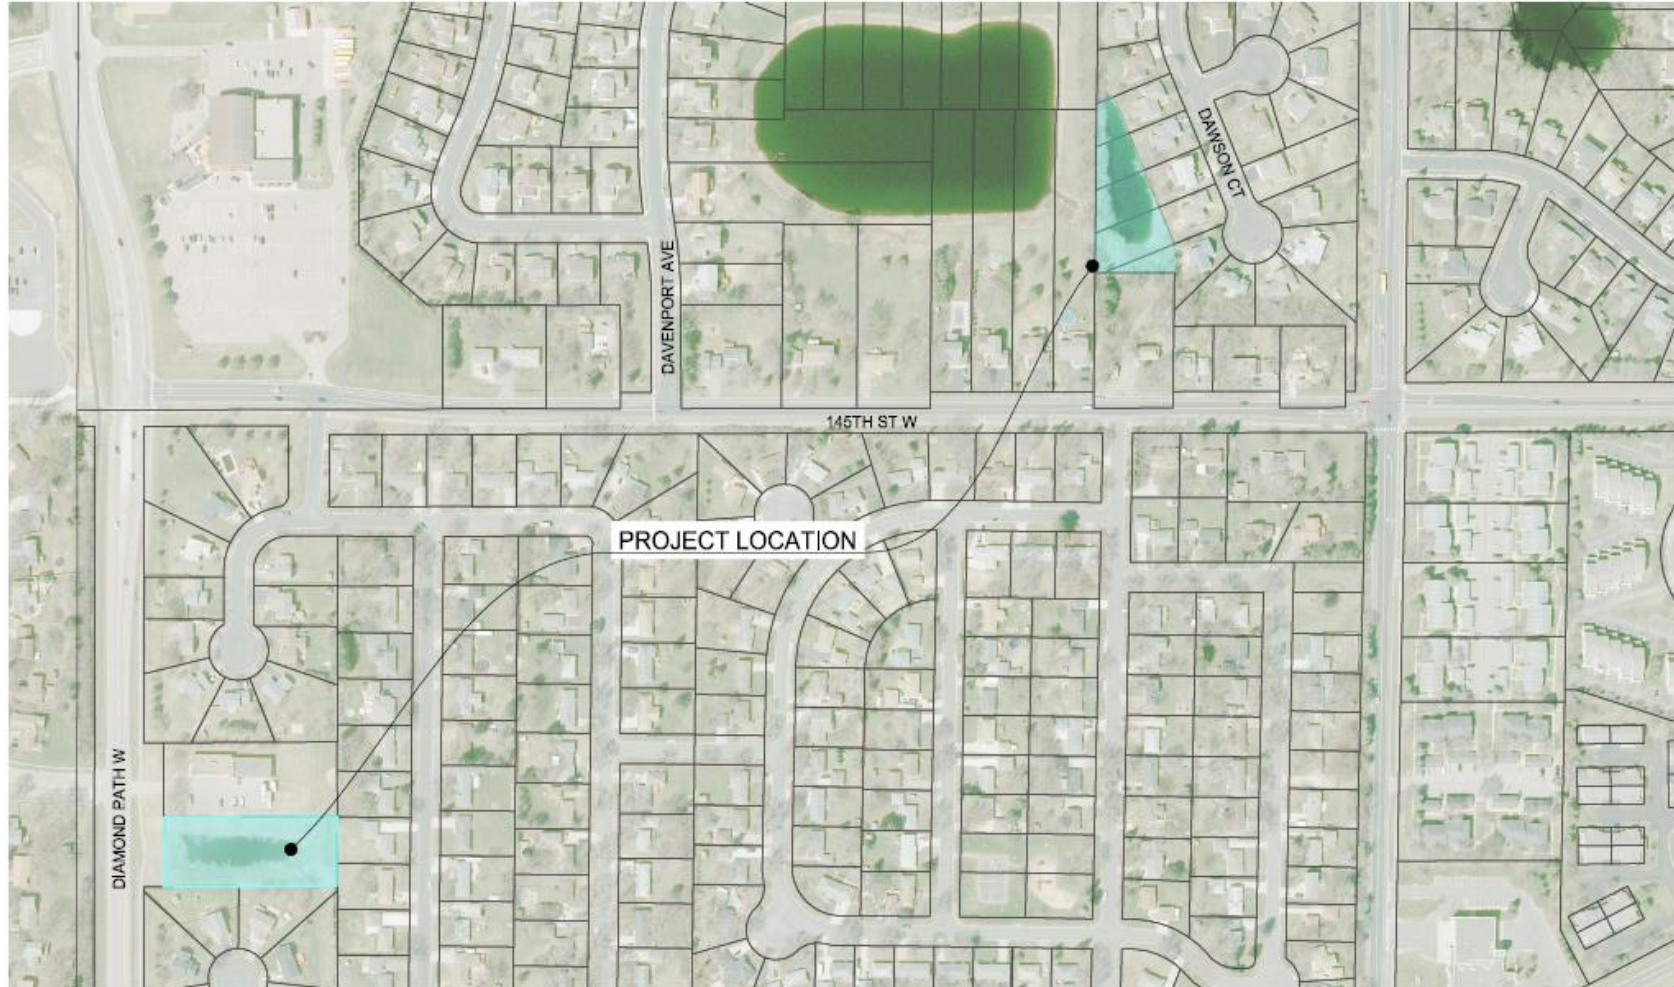**City Project Number 2021-02**
**Project Map**

ROSEMOUNT
PUBLIC WORKS DEPARTMENT



DAWSON CT

DAVENPORT AVE

145TH ST W

PROJECT LOCATION

DIAMOND PATH W

PROJECT LOCATION MAP

N

0    200    400
SCALE    IN    FEET